
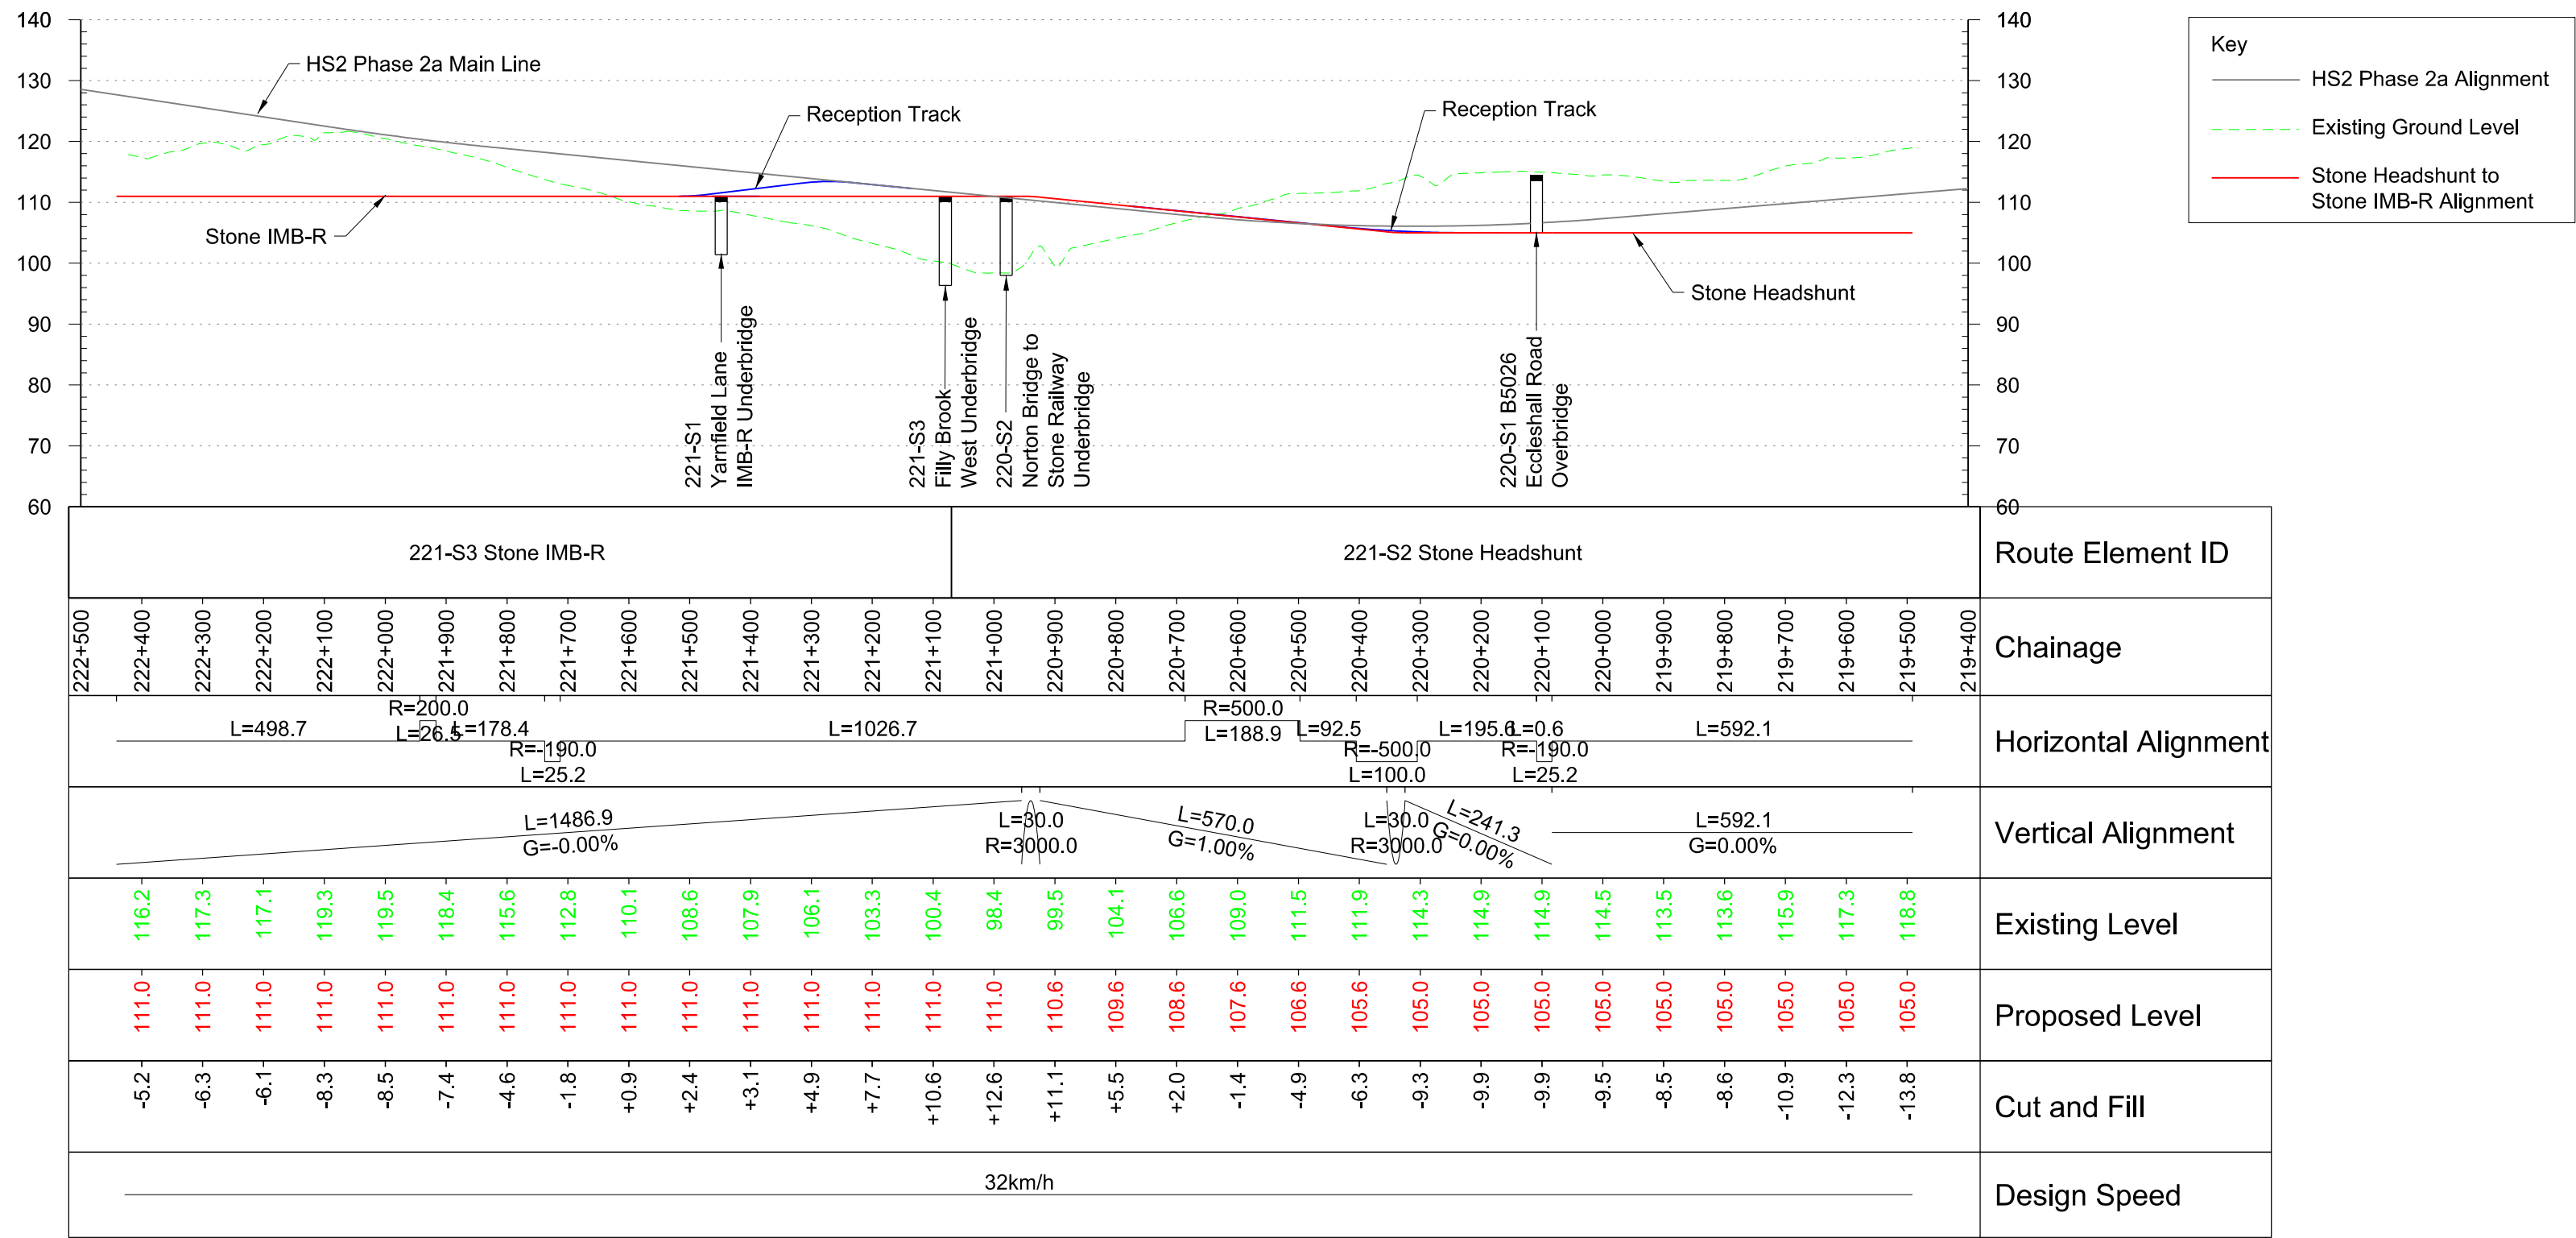


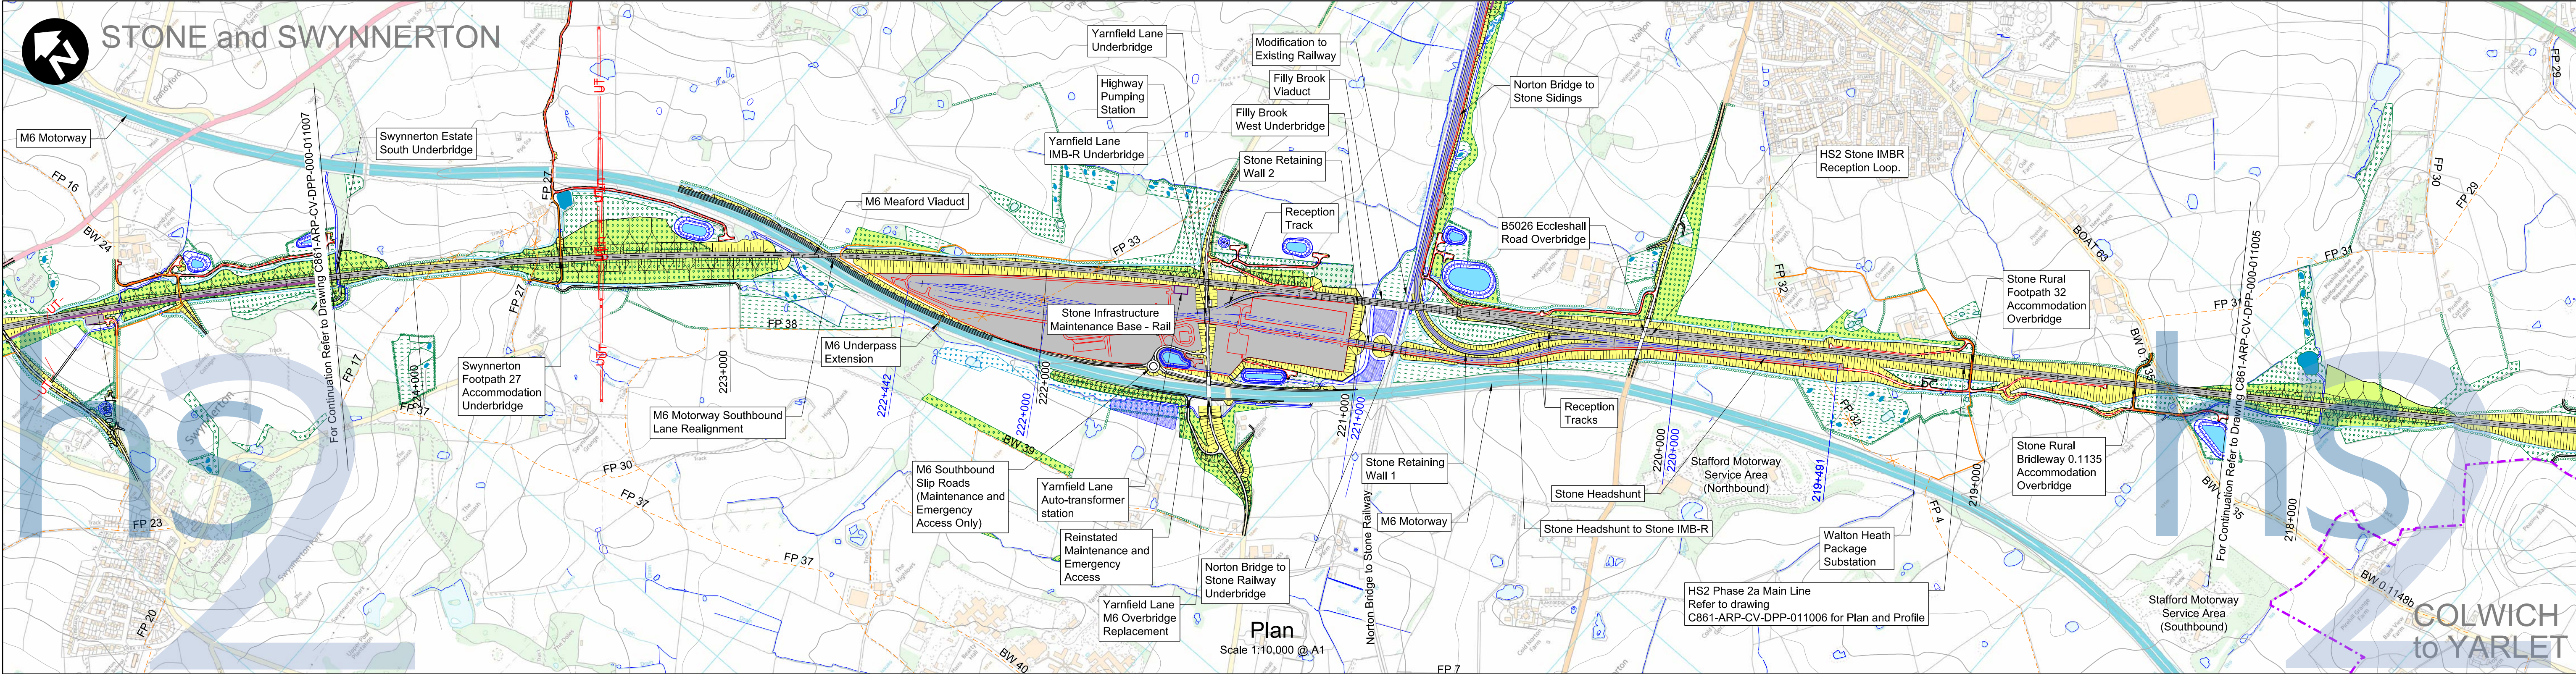


Stone Headshunt to Stone IMB-R

Profile

Scale H:1:10,000 V:1:1000 @ A1

Fit for Acceptance

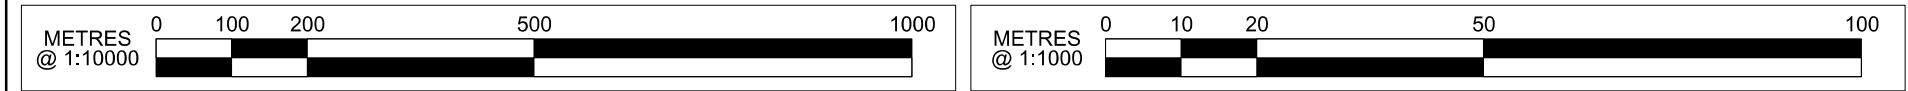

P02	CP3 Interim Preliminary Design	JP 13/07/2017	SAO 12/07/2017	DE 12/07/2017
P01	CP3 Interim Preliminary Design	RP 07/07/2017	SAO 07/07/2017	DE 07/07/2017
Rev	Description	Drawn	Checked	Con App

HS2 accepts no responsibility for any circumstances which arise from the reproduction of this document after alteration, amendment or abridgement or if it is issued in part or issued incompletely in any way.

© Crown Copyright and database right 2017. All rights reserved. Ordnance Survey Licence number 100049190

© Crown Copyright material is reproduced with the permission of Land Registry under delegated authority from the Controller of HMSO. This material was last updated on 2017 and may not be copied, distributed, sold or published without the formal permission of Land Registry. Only an official copy of a title plan or register obtained from the Land Registry may be used for legal or other official purposes.

Scale with caution as distortion can occur.

Legends/Notes:

hs2

Registered in England
Registration No. 06791686
Registered office:
2 Snow Hill,
Queensway,
Birmingham, B4 6GA

Creator/Originator
Ove Arup & Partners International Ltd

Zone	Route Wide	Project/Contract	P2A Civils Design & Environmental Services
Design Stage	Hybrid Bill - Interim Preliminary Design	Discipline/Function	Civil
Drawing Title	HS2 Stone Headshunt to Stone IMB-R Profile	Drawn	CW
		Checked	SAO
		Approved	DE
	Sheet 11	Date	23/06/2017
		Scale	AS SHOWN
		Size	A1
		Drawing No.	C861-ARP-CV-DPP-000-011013
		Rev.	P02